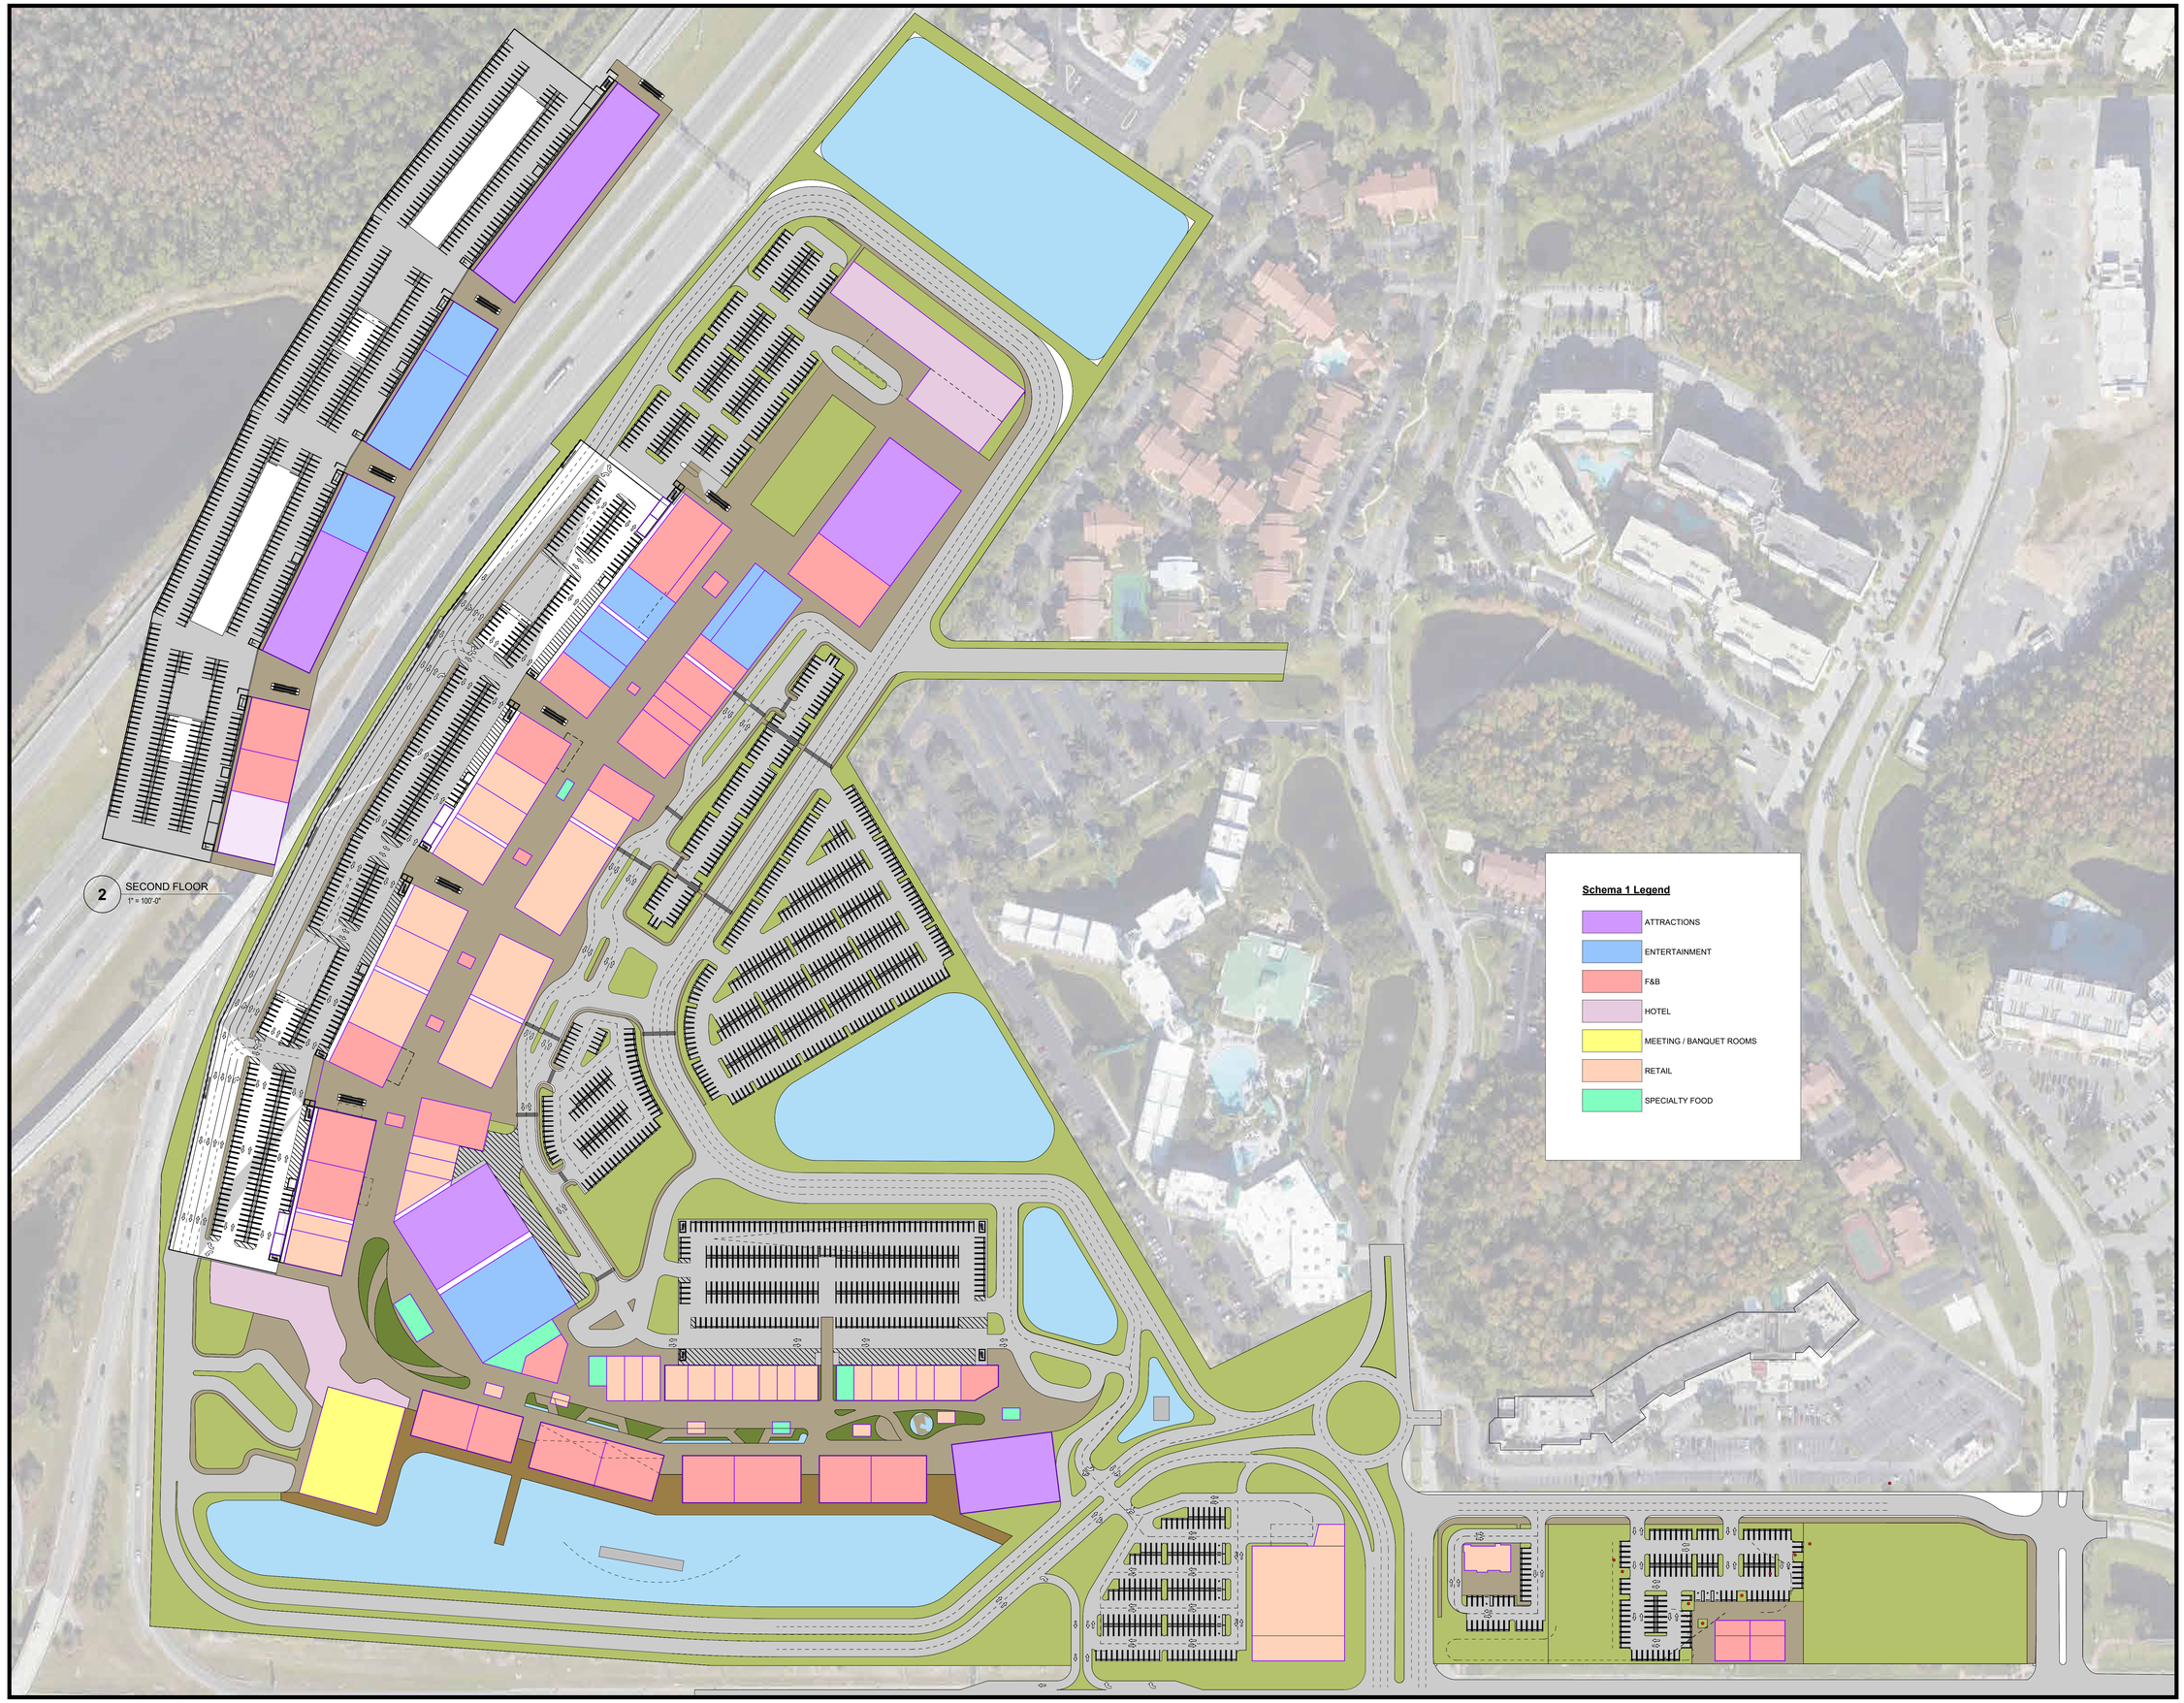

RSP

RSP Architects
3059 Grand Avenue
Suite 440
Miami, FL 33133
305.444.7100
612.677.7499
fax
www.rsparch.com

Consultants

Certification

NOT FOR CONSTRUCTION
20 MAY, 2018

Name

License Number

Date Signed

Project For

CLIENT NAME

OVATION

Project No.	9998.000.00
Drawn By	Author
Checked By	Checker
Date	02/13/26

NOTICE: The designs shown and described herein including all technical drawings, graphics, and models thereof, are proprietary and cannot be copied, duplicated or commercially exploited, in whole or in part, without express written permission of RSP Architects. These are available for limited review and evaluation by clients, consultants, contractors, government agencies, vendors and office personnel only in accordance with this Notice.

© Copyright RSP Architects 2020. All rights reserved.

Sheet Issues / Revisions

No.	Date	Description

WORKING SITE PLAN
03-09-2026

A945

Autodesk Docs://Accesso Partners – Ovation Orlando/A24_Ovation.rvt
3/9/2026 11:20:07 AM